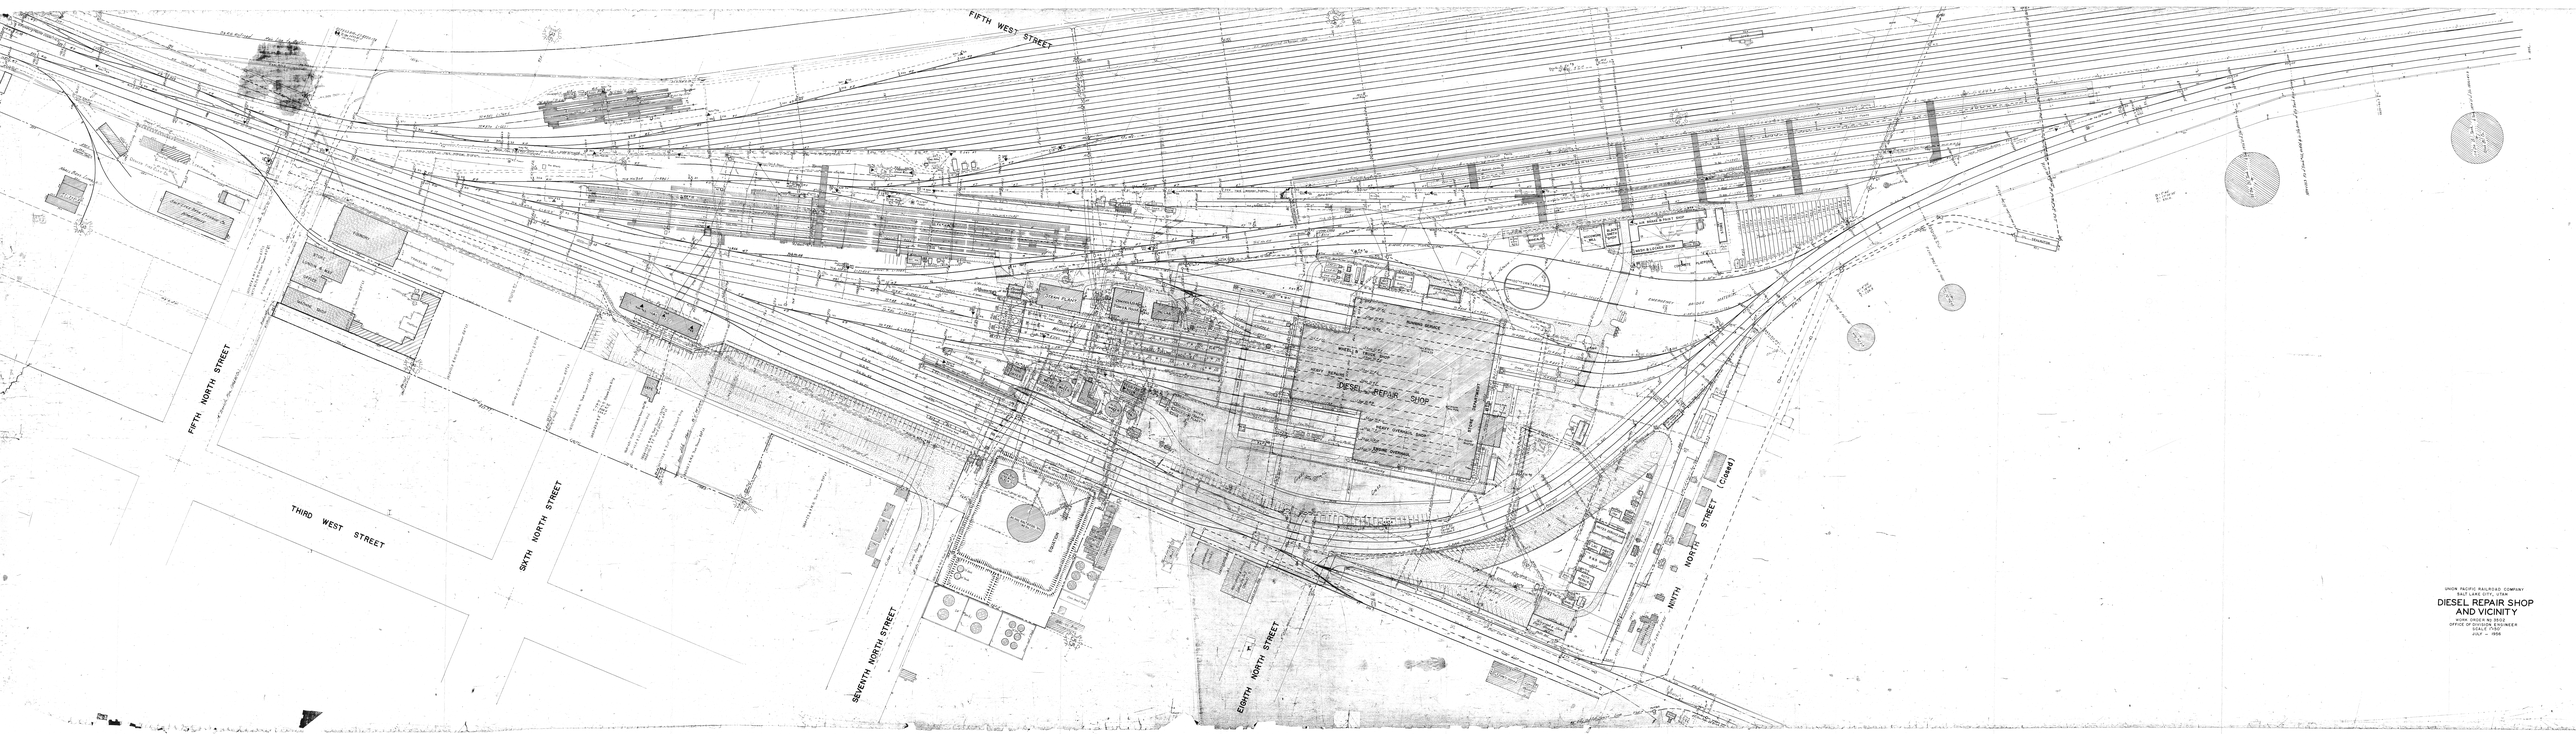
FIFTH WEST STREET
FIFTH NORTH STREET
THIRD WEST STREET
SIXTH NORTH STREET
SEVENTH NORTH STREET
EIGHTH NORTH STREET
NINTH NORTH STREET (CONN.)
DIESEL REPAIR SHOP
STEAM PLANT
GENERATOR
UNION PACIFIC RAILROAD COMPANY
SALT LAKE CITY, UTAH
DIESEL REPAIR SHOP
AND VICINITY
WORK ORDER No 3502
OFFICE OF DIVISION ENGINEER
SALT LAKE
JULY - 1956